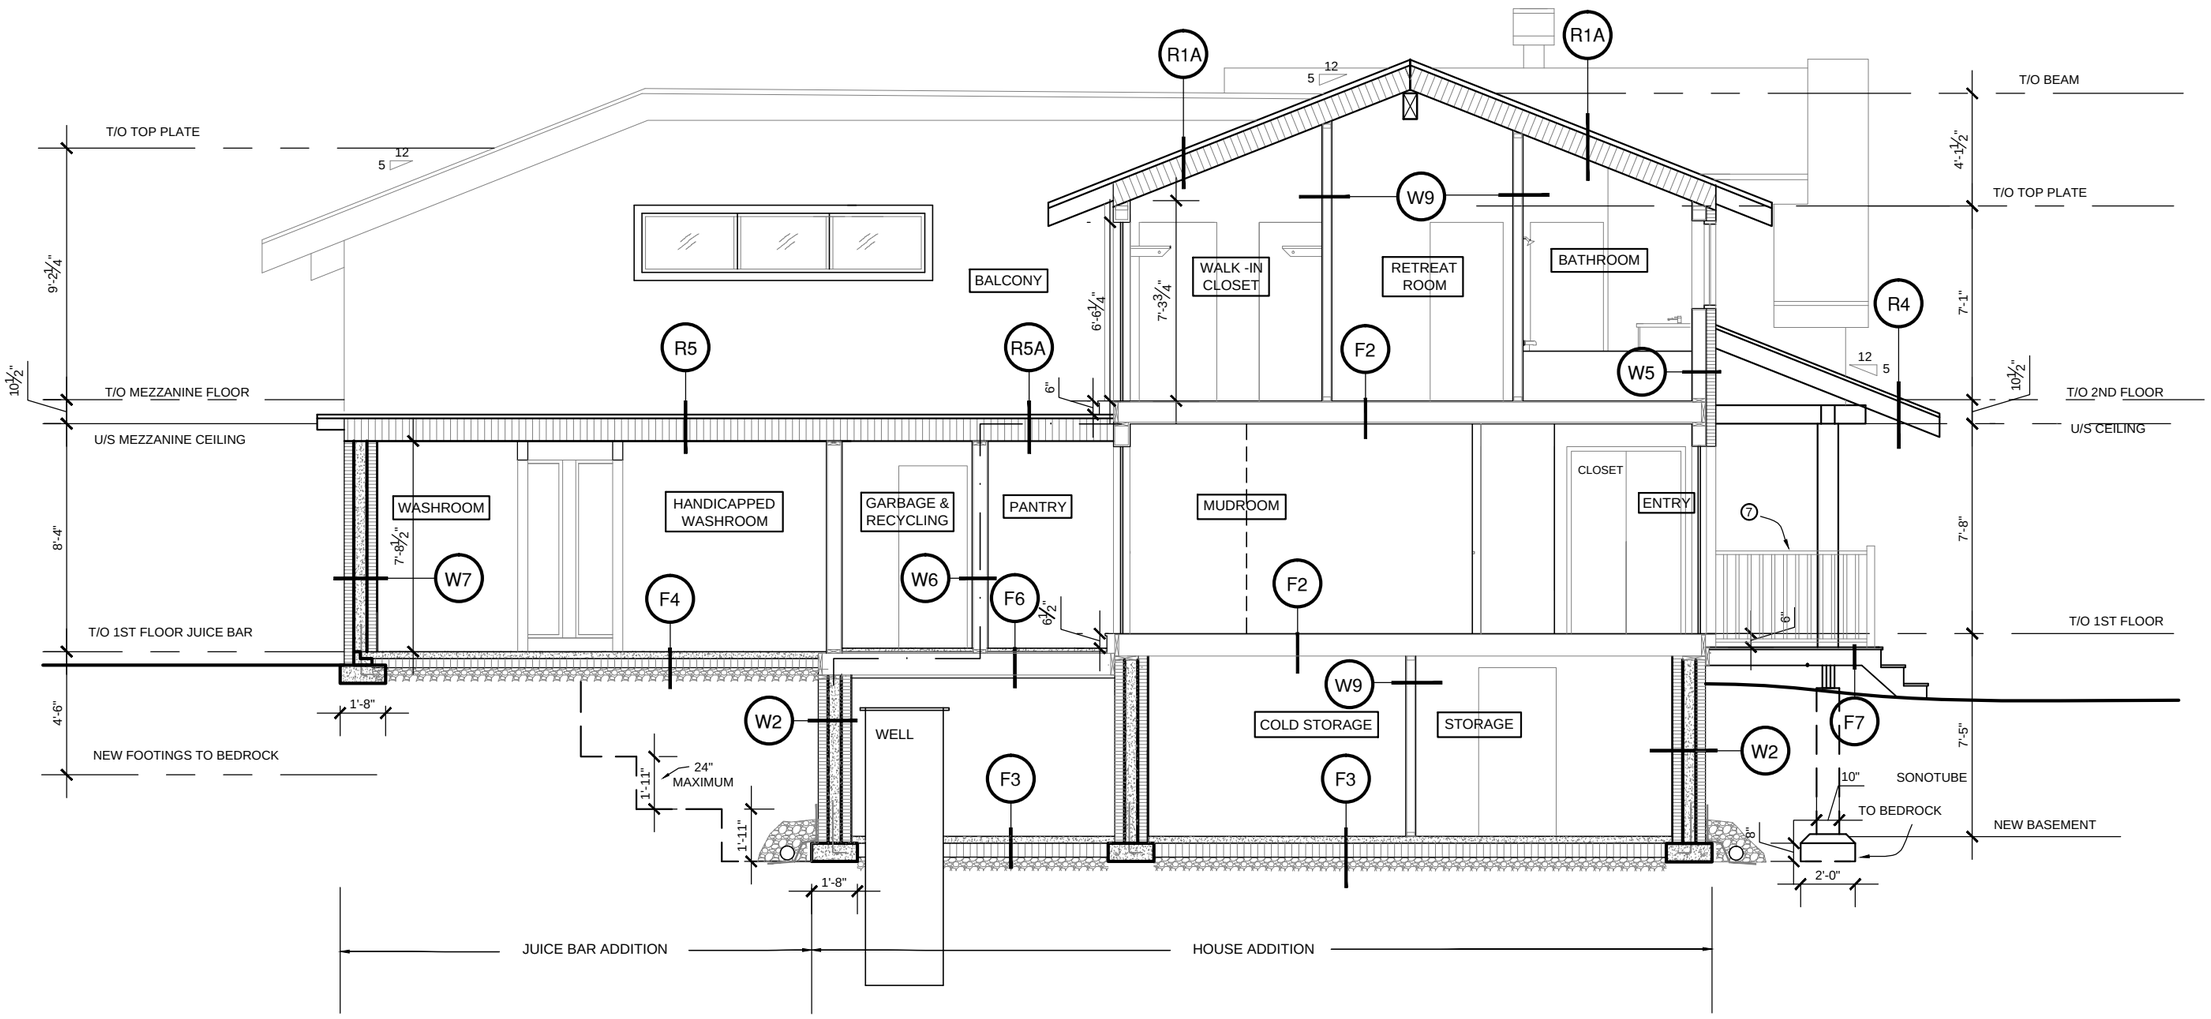

The Annex - 45 Eccles St. Ottawa, Ontario (613) 231-4690	1	ISSUED FOR PERMIT	05.02.09				
	2	REVISION BY M. SMITH	05.03.11				
	3	REVISION BY F. LAMONDE	05.03.12				
	No.	Revision	Date		Revision	Date	

Notes:

Project Name: Projet:
ELLIOTT RESIDENCE & JUICE BAR

Drawing Title: Dessin:
BUILDING SECTION 2

Designed by: Conçu par:
LINDA CHAPMAN

Drawn by: Dessiné:
CATHERINE RIX

Scale: Echelle:
3/16" = 1'-0"

Drawing No.:
A4.1

Approved by: Approuvé:

Project No. No. du Projet:
07-114

Date:
05.02.2009